N:\Fwilk\StandardDetailDrawings 1-12\#1 & 2.dwg, 11/10/2010 8:05:54 AM, 1:2

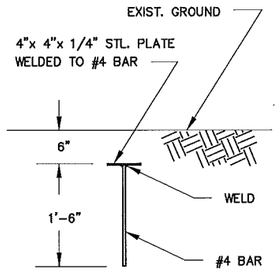

SERVICE LATERAL MARKER DETAIL

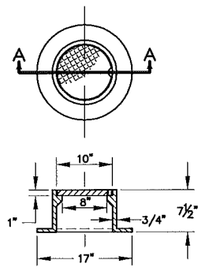

SECTION A–A

CLEAN OUT FRAME & COVER

1" = 1'-0"

NOTE:

CLEAN OUT FRAMES & COVERS SHALL BE PATTERN #4155 AS MANUFACTURED BY THE "CAMPBELL FOUNDRY COMPANY" OF NORTH HAVEN, CONNECTICUT, OR APPROVED EQUAL.

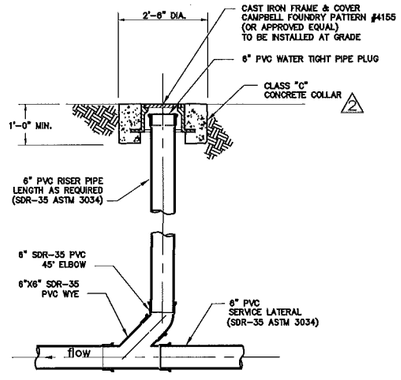

CLEAN OUT DETAIL

NTS

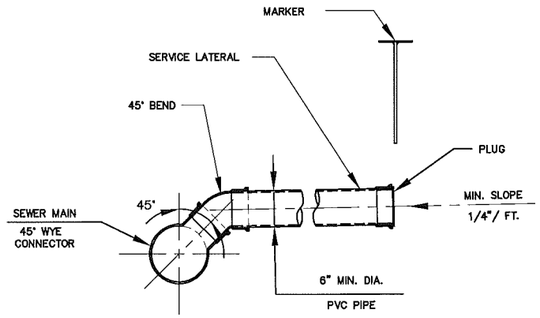

SECTION

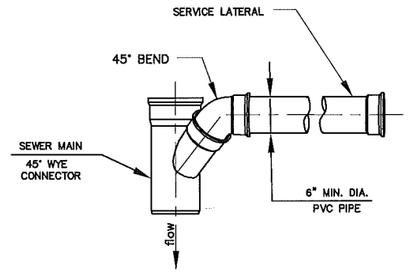

PLAN

1" = 1'-0"

STANDARD SERVICE LATERAL CONNECTION

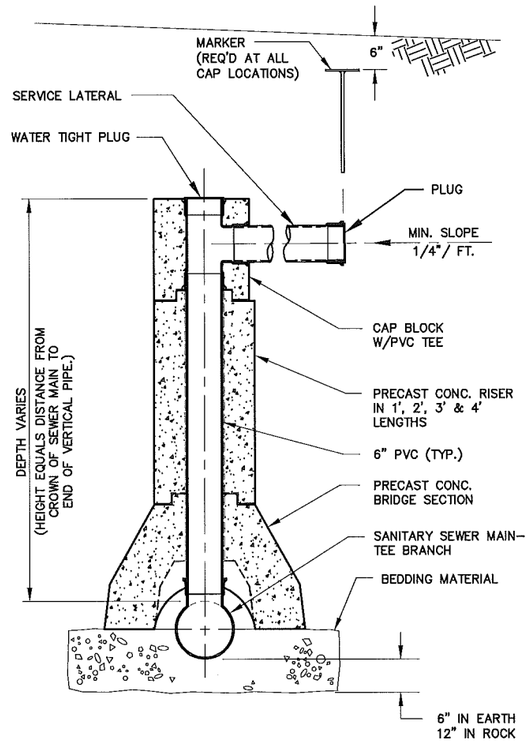

PRECAST CONCRETE SERVICE CHIMNEY

DETAIL

1" = 1'-0"

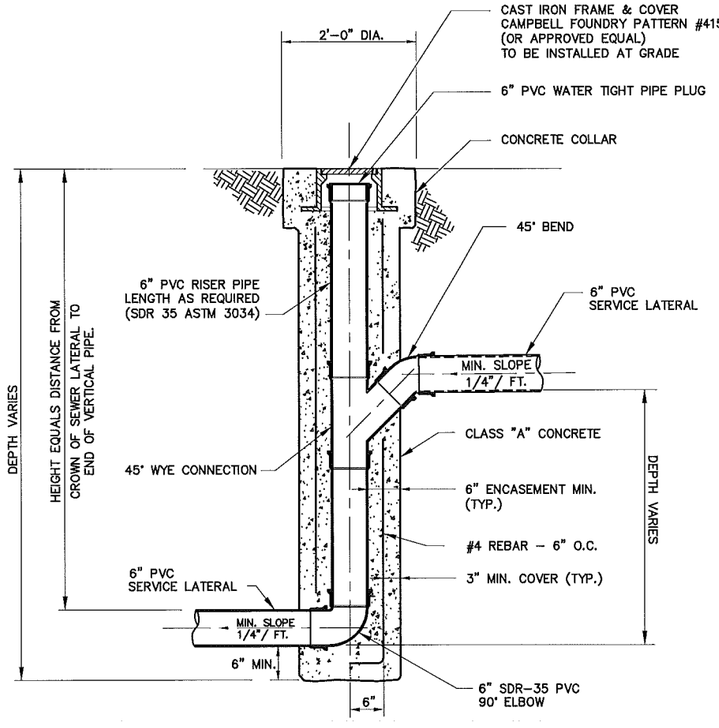

DROP CHIMNEY FOR LATERAL (CAST IN PLACE)

DETAIL

1" = 1'-0"

	REVISIONS	DATE	BY
1	REDRAWN & REISSUED	2/3/09	fjw
2	ADDED CONC. CLASS TO CLEAN OUT COLLAR	9/16/10	fjw

APPROVED BY: HAROLD F. ALVORD, P.E.# 24138, DATE
DIRECTOR OF PUBLIC WORKS
APPROVED BY: RICHARD P. LINNARTZ, P.E.# 9047, DATE
PRINCIPAL ENGINEER OF DESIGN
DESIGNED BY: COMMTEE | DRAWN BY: F.J.W.
CHECKED BY: | CHECKED BY:

CITY OF NORWALK
DEPARTMENT OF PUBLIC WORKS

SANITARY
SEWER LATERAL, MARKER
CLEAN OUT & CHIMNEY

STANDARD DETAILS 2

DATE: 2/2009 | PROJ #:
SCALE: NOT TO SCALE | SHEET ___ OF ___